


SCHNITT A-A

PROJEKT-NR. 0344-06 M. 1/100

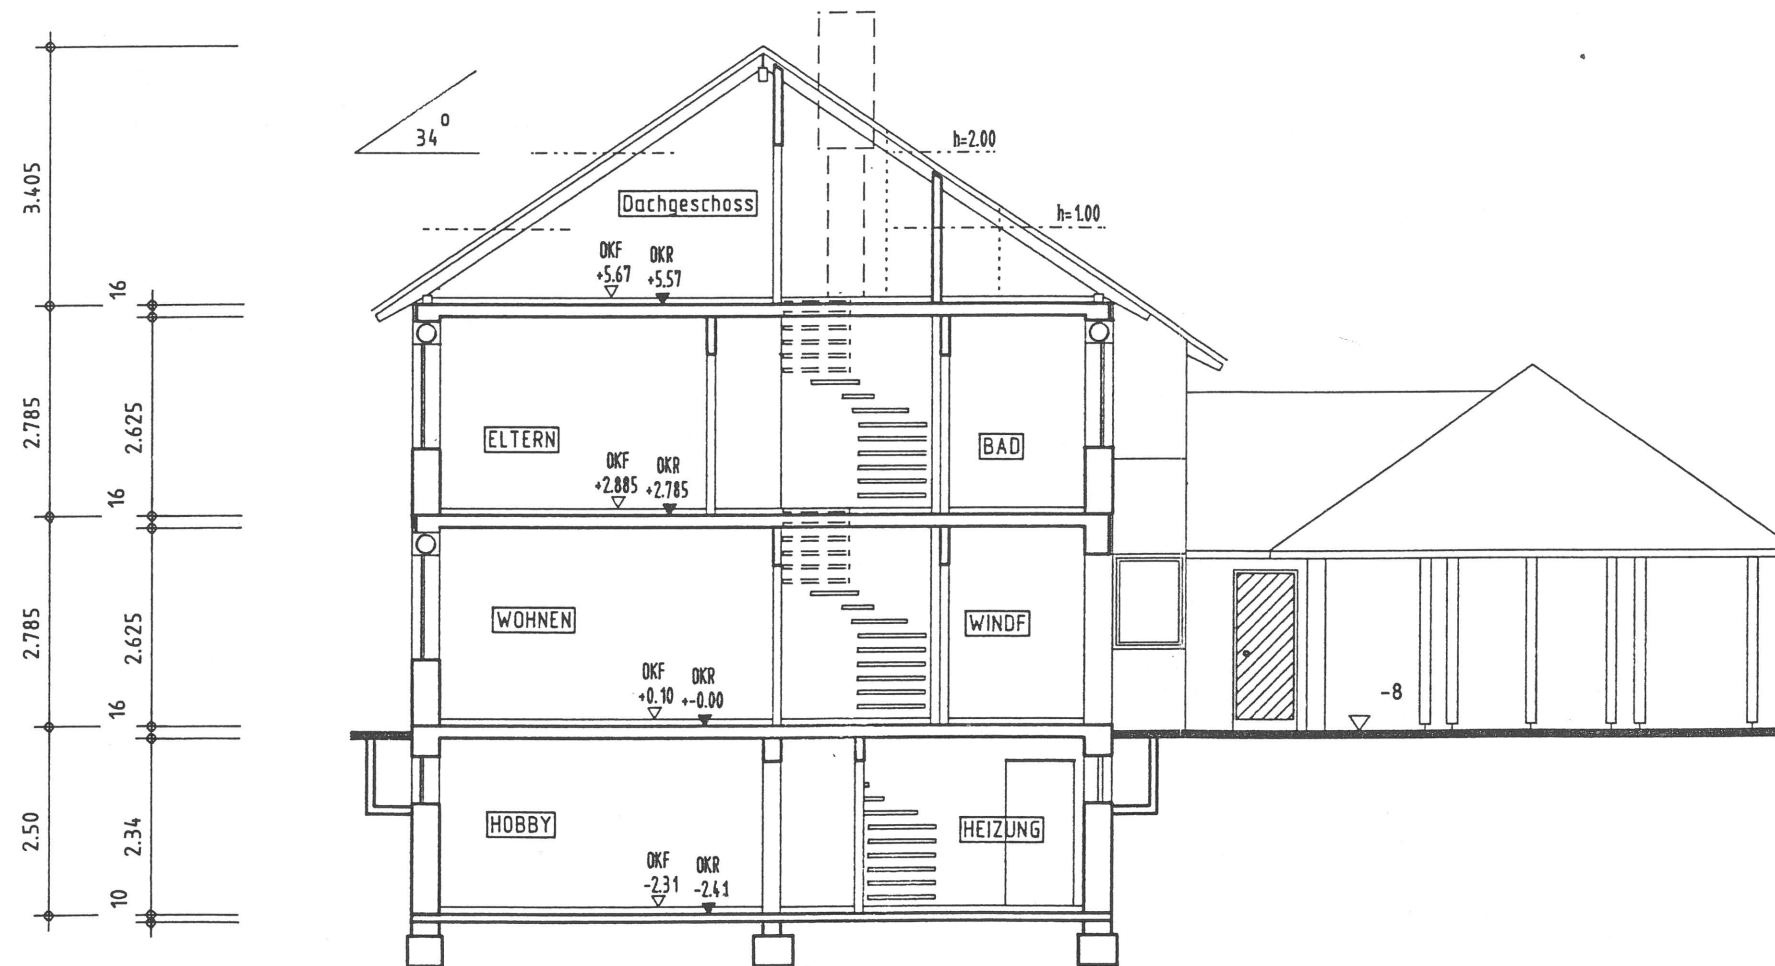

HAUS 6