


// Grundriss

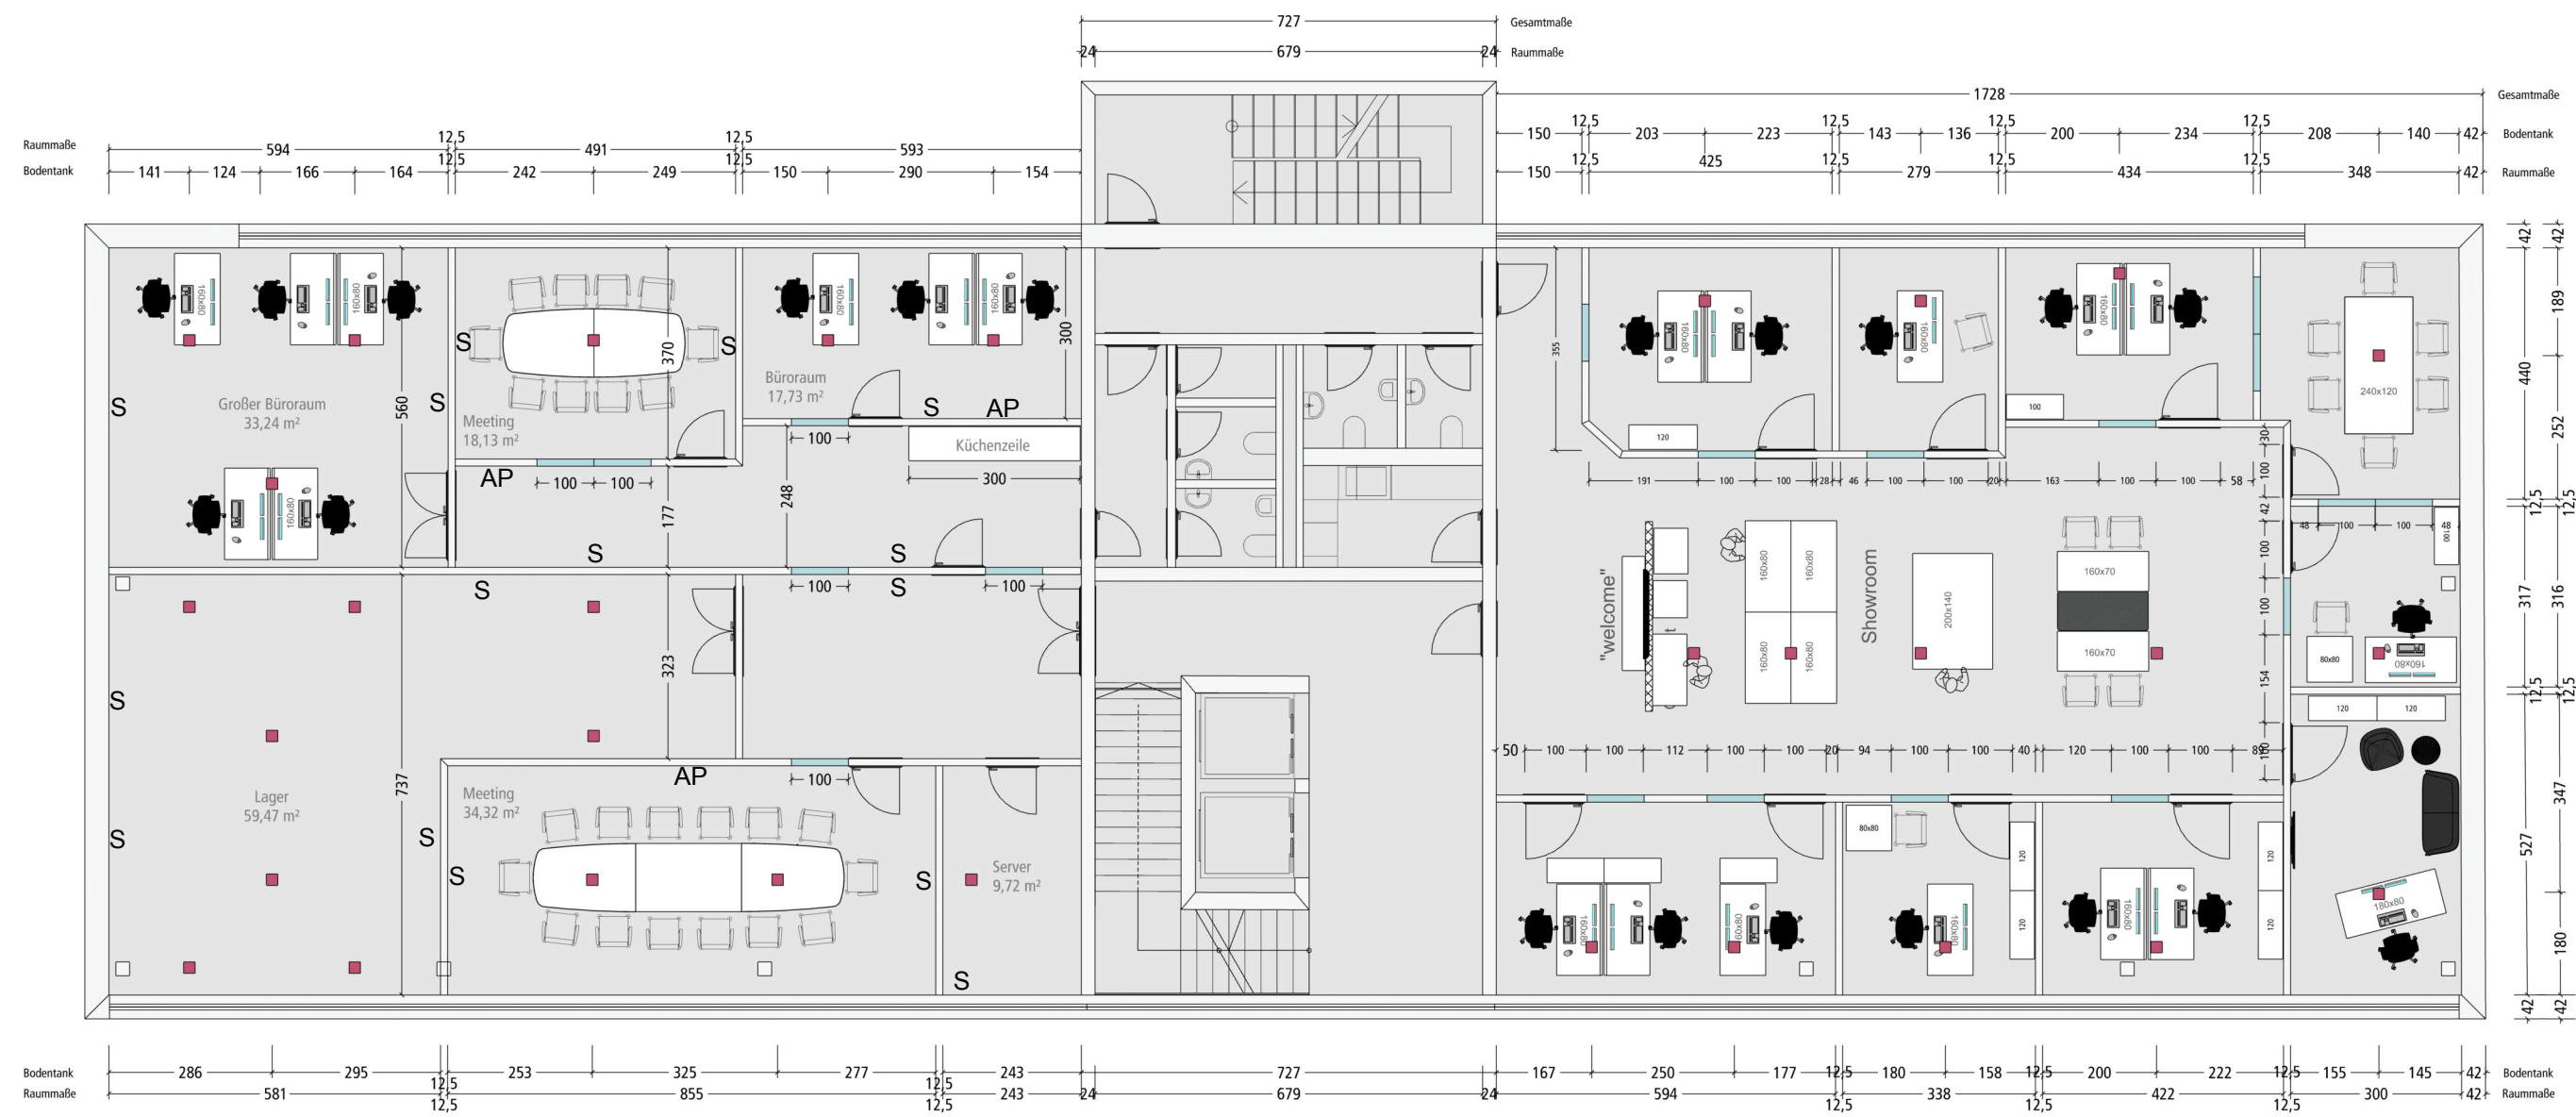

Projekt: Techcentive
Rudolf-Winkel Straße

Bodentank
Verglasung

M 1 : 125
DIN A3