


1740

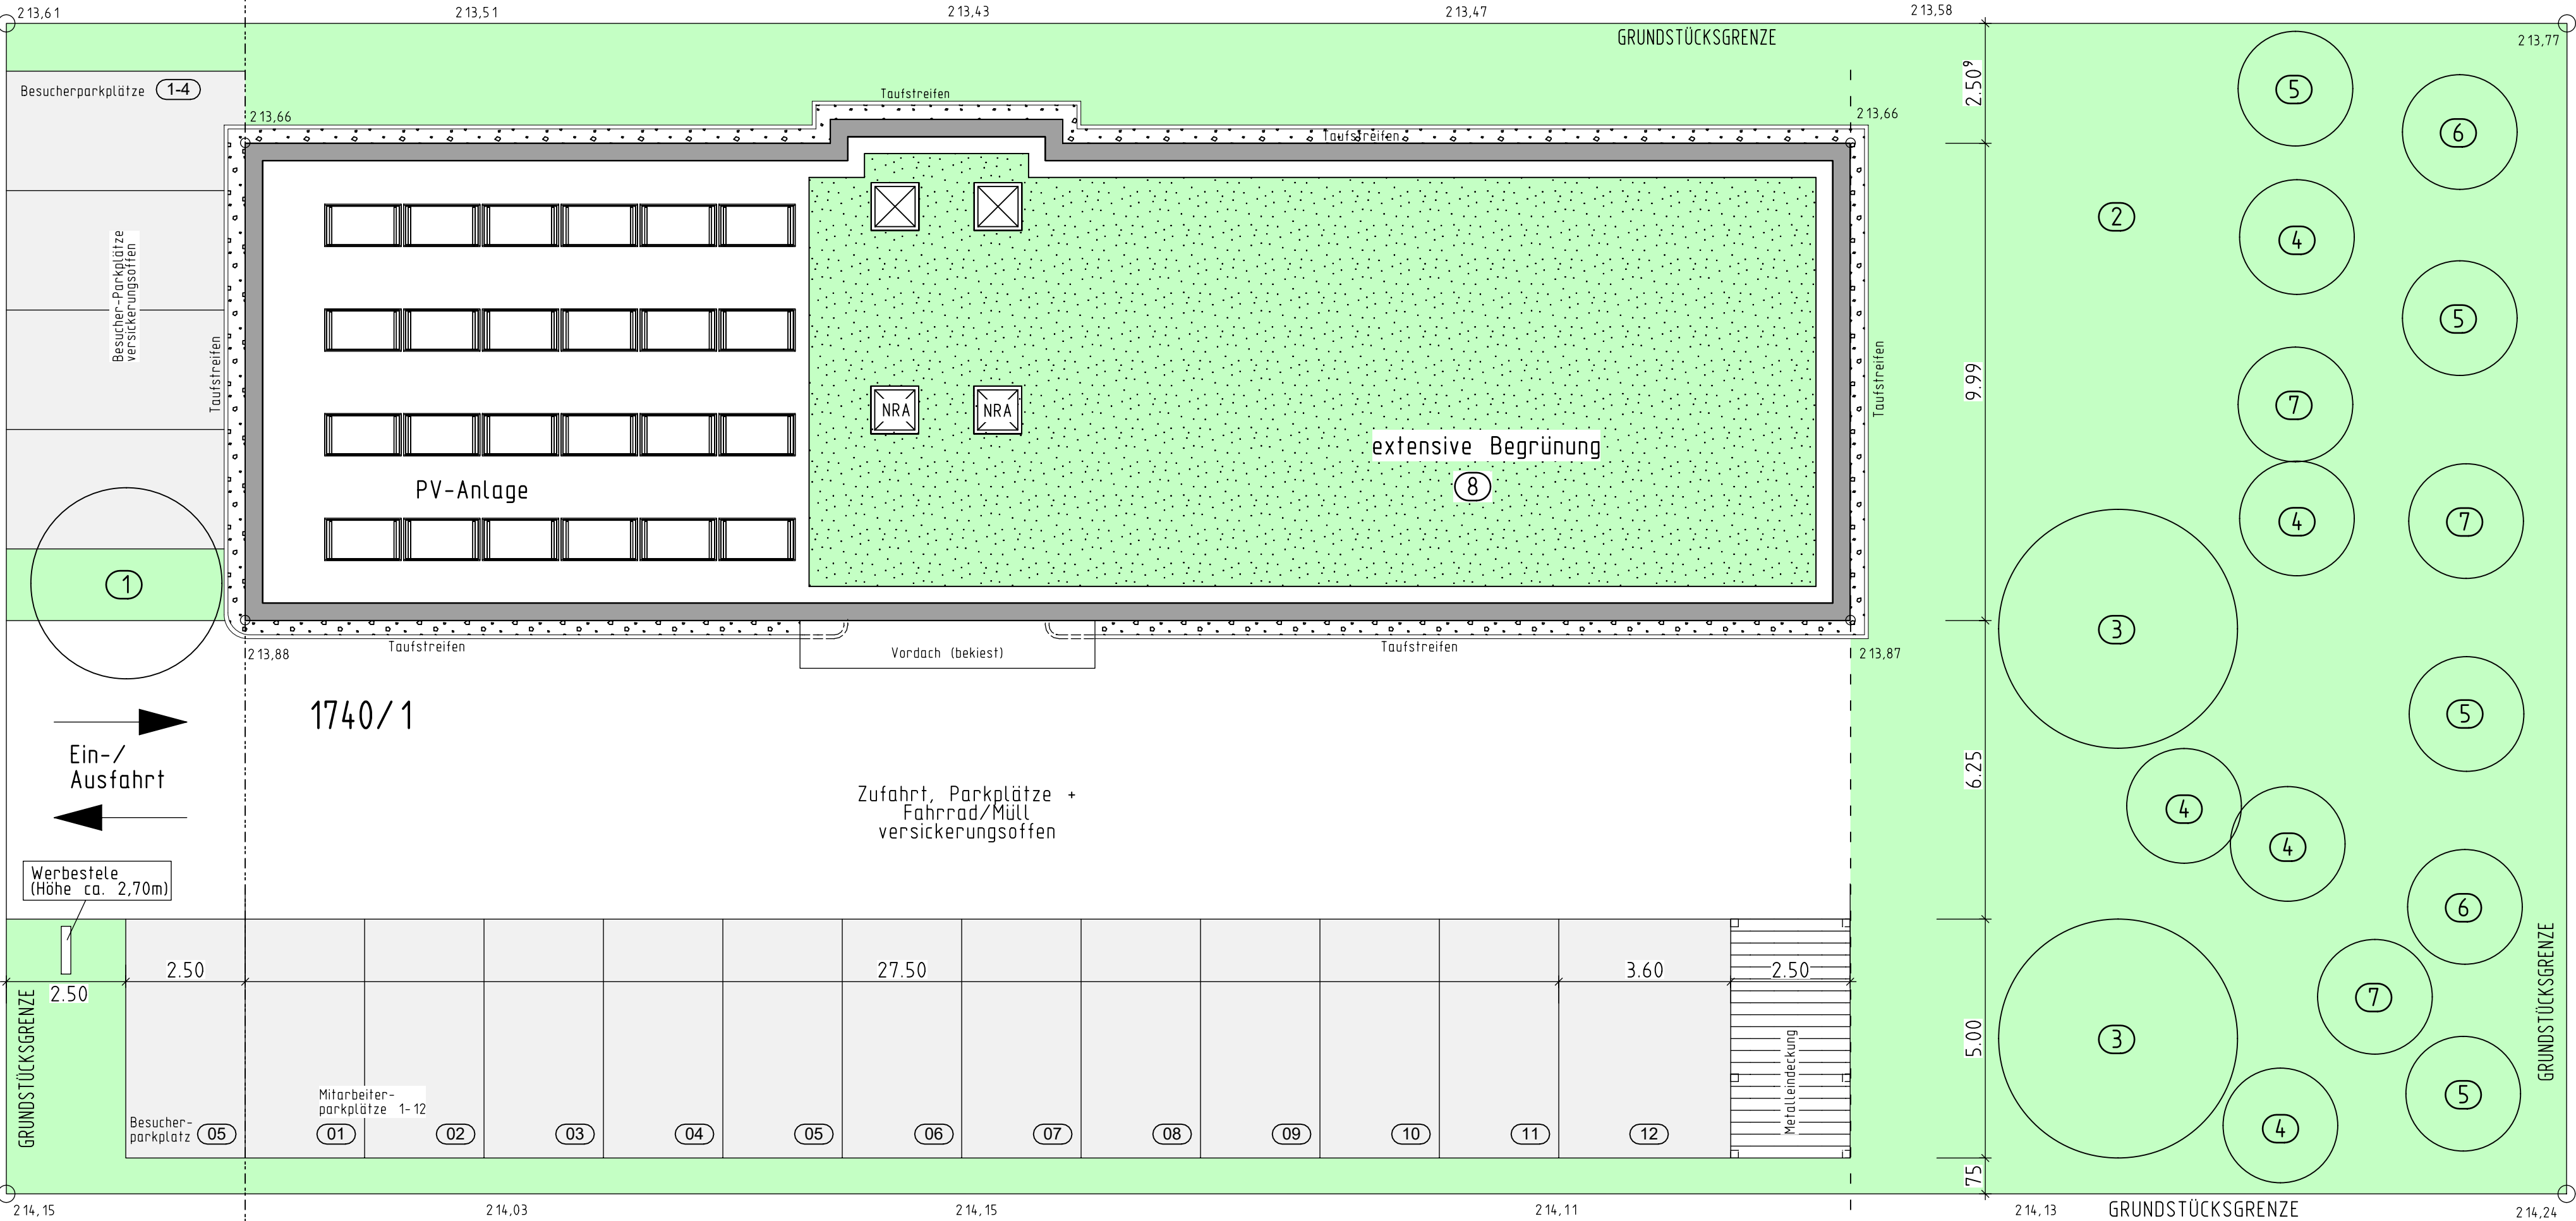

1740/1

Ein-/
Ausfahrt

Werbestele
(Höhe ca. 2,70m)

2.50

2.50

27.50

3.60

2.50

05

01

02

03

04

05

06

07

08

09

10

11

12

1740/2

BAUGRENZE

214,03

214,15

214,11

214,13

214,24

FUSSWEG

STAHLÄCKER

FUSSWEG

WEG